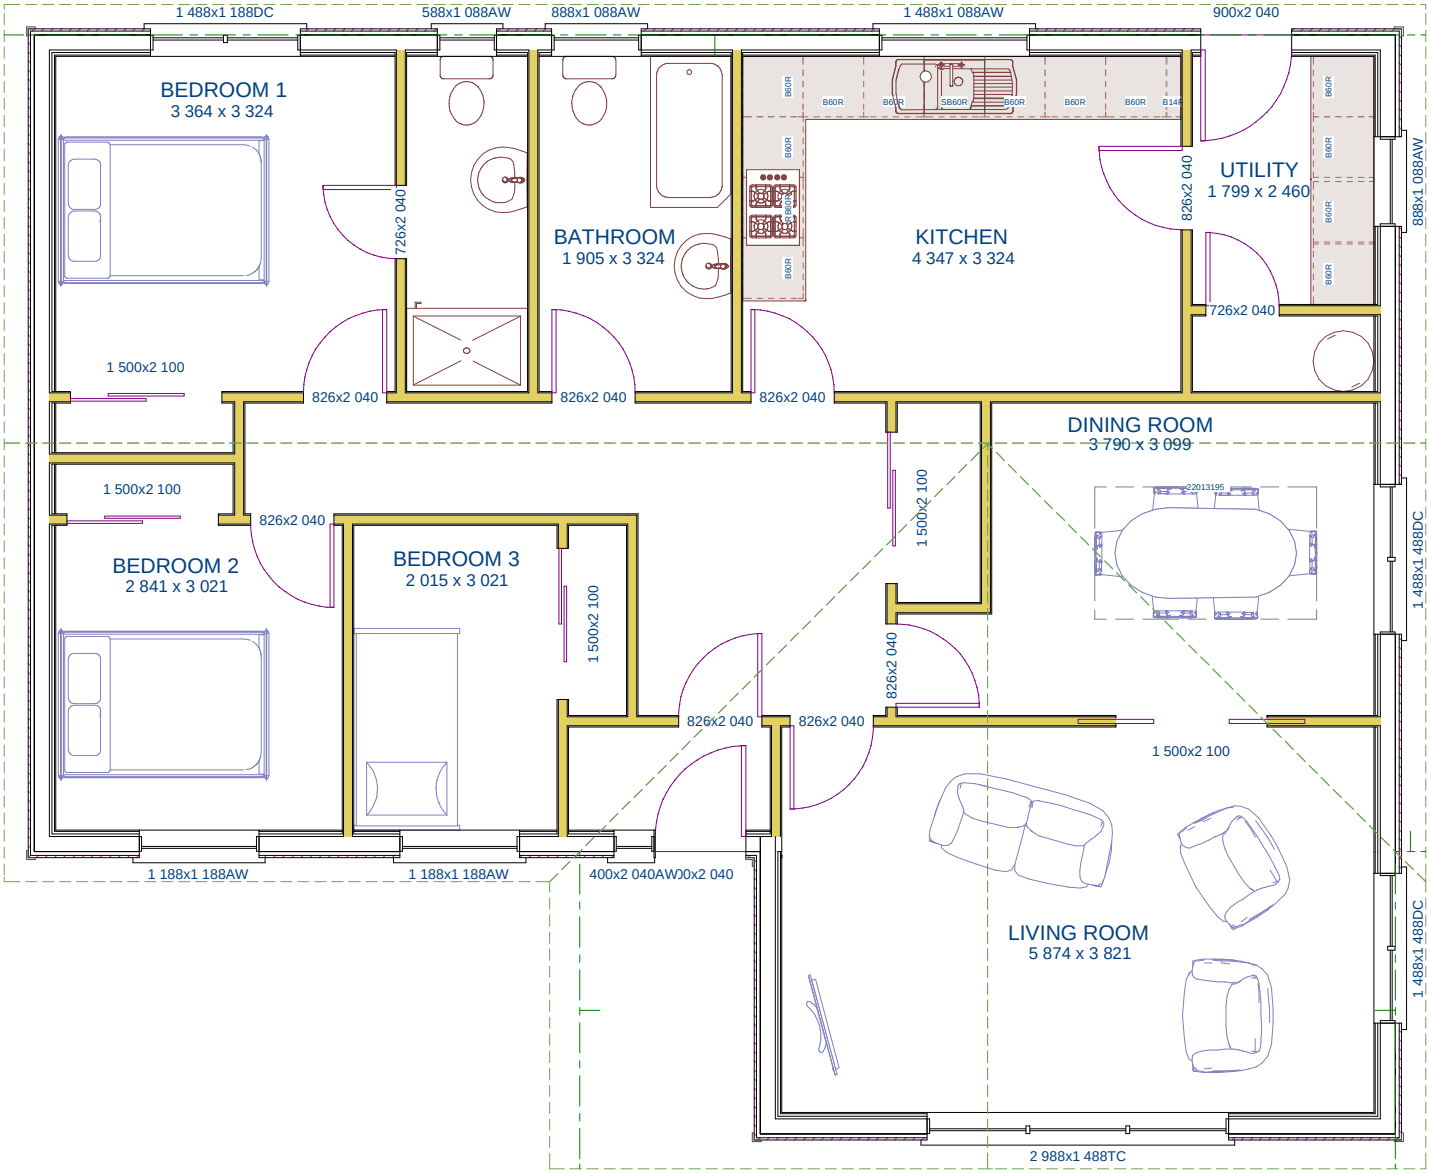

shetland
CONSTRUCTION & DEVELOPMENTS LTD
Fjakari,Ocraquoy,Cunningsburgh,Shetland,ZE29HA
Tel:Sandwick 01950431513
email:enquiries@scd-limited.co.uk
WWW.scd-limited.co.uk

Client:	Scd-Limited	Date: 05/05/2012	Drg. No. Scd
Project:	'Modern' Style House	Scale: 1:75 on A4	
		Ref: Mod.E	Revision:
Drawing:	117 m2 Floor Area	Rev.Date:	